© 2018 California Department of Transportation
All Rights Reserved

Dist	COUNTY	ROUTE	POST MILES TOTAL PROJECT	SHEET No.	TOTAL SHEETS

Chi H. Wong
REGISTERED CIVIL ENGINEER

April 20, 2018
PLANS APPROVAL DATE

REGISTERED PROFESSIONAL ENGINEER
Chi H. Wong
No. C054738
Exp. 12-31-19
CIVIL
STATE OF CALIFORNIA

THE STATE OF CALIFORNIA OR ITS OFFICERS OR AGENTS SHALL NOT BE RESPONSIBLE FOR THE ACCURACY OR COMPLETENESS OF SCANNED COPIES OF THIS PLAN SHEET.

TO ACCOMPANY PLANS DATED _____

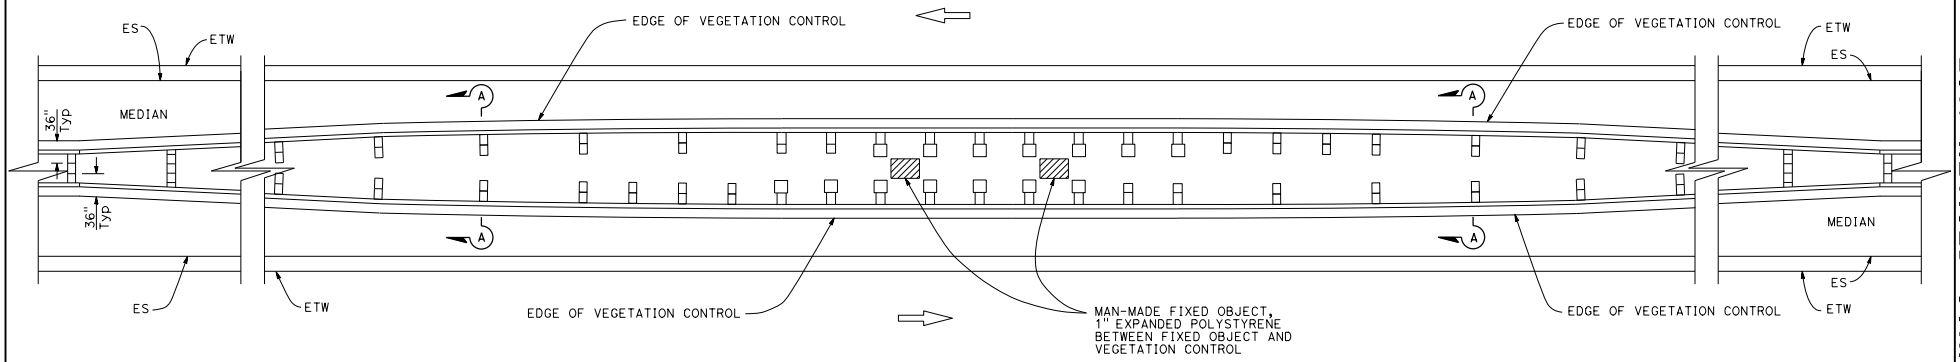

PLAN

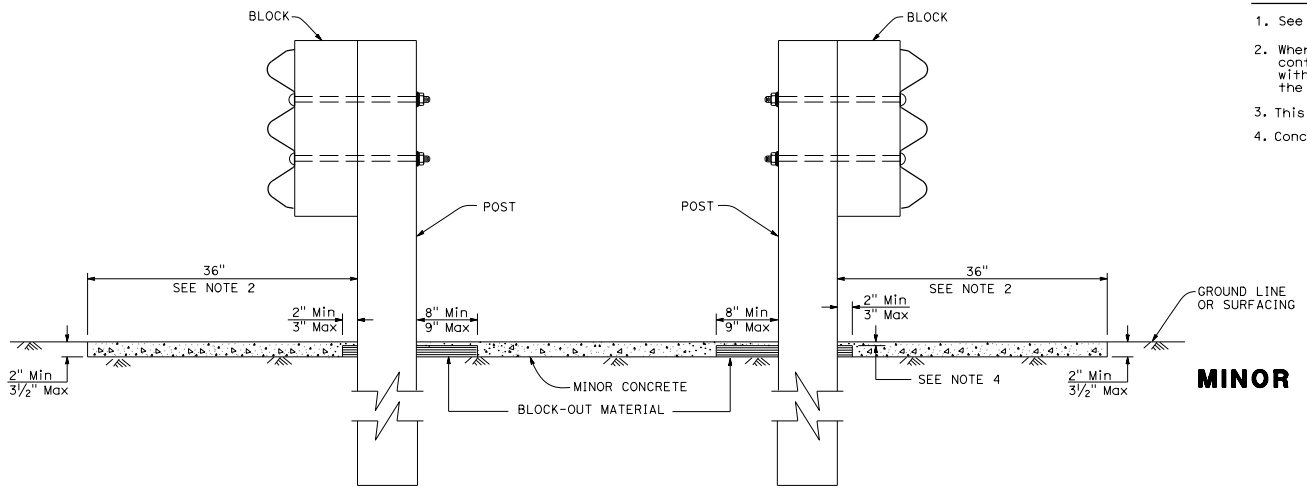

SECTION A-A

NOTES:

1. See Revised Standard Plan RSP A78C3 for additional vegetation control.
2. Where dike is constructed under barrier, construct vegetation control to back edge of dike. Where paved shoulder is constructed within 36" in front of the post, construct vegetation control to the edge of paved shoulder.
3. This plan for vegetation control installation only.
4. Concrete over block-out material depth, ⅜" Min to ⅝" Max.

STATE OF CALIFORNIA
DEPARTMENT OF TRANSPORTATION

MINOR CONCRETE VEGETATION CONTROL THRIE BEAM BARRIER AT FIXED OBJECTS IN MEDIAN

NO SCALE

RSP A78C5 DATED APRIL 20, 2018 SUPERSEDES RSP A78C5 DATED JULY 21, 2017 AND STANDARD PLAN A78C5 DATED OCTOBER 30, 2015 - PAGE 100 OF THE STANDARD PLANS BOOK DATED 2015.

REVISED STANDARD PLAN RSP A78C5

2015 REVISED STANDARD PLAN RSP A78C5

12-12-17